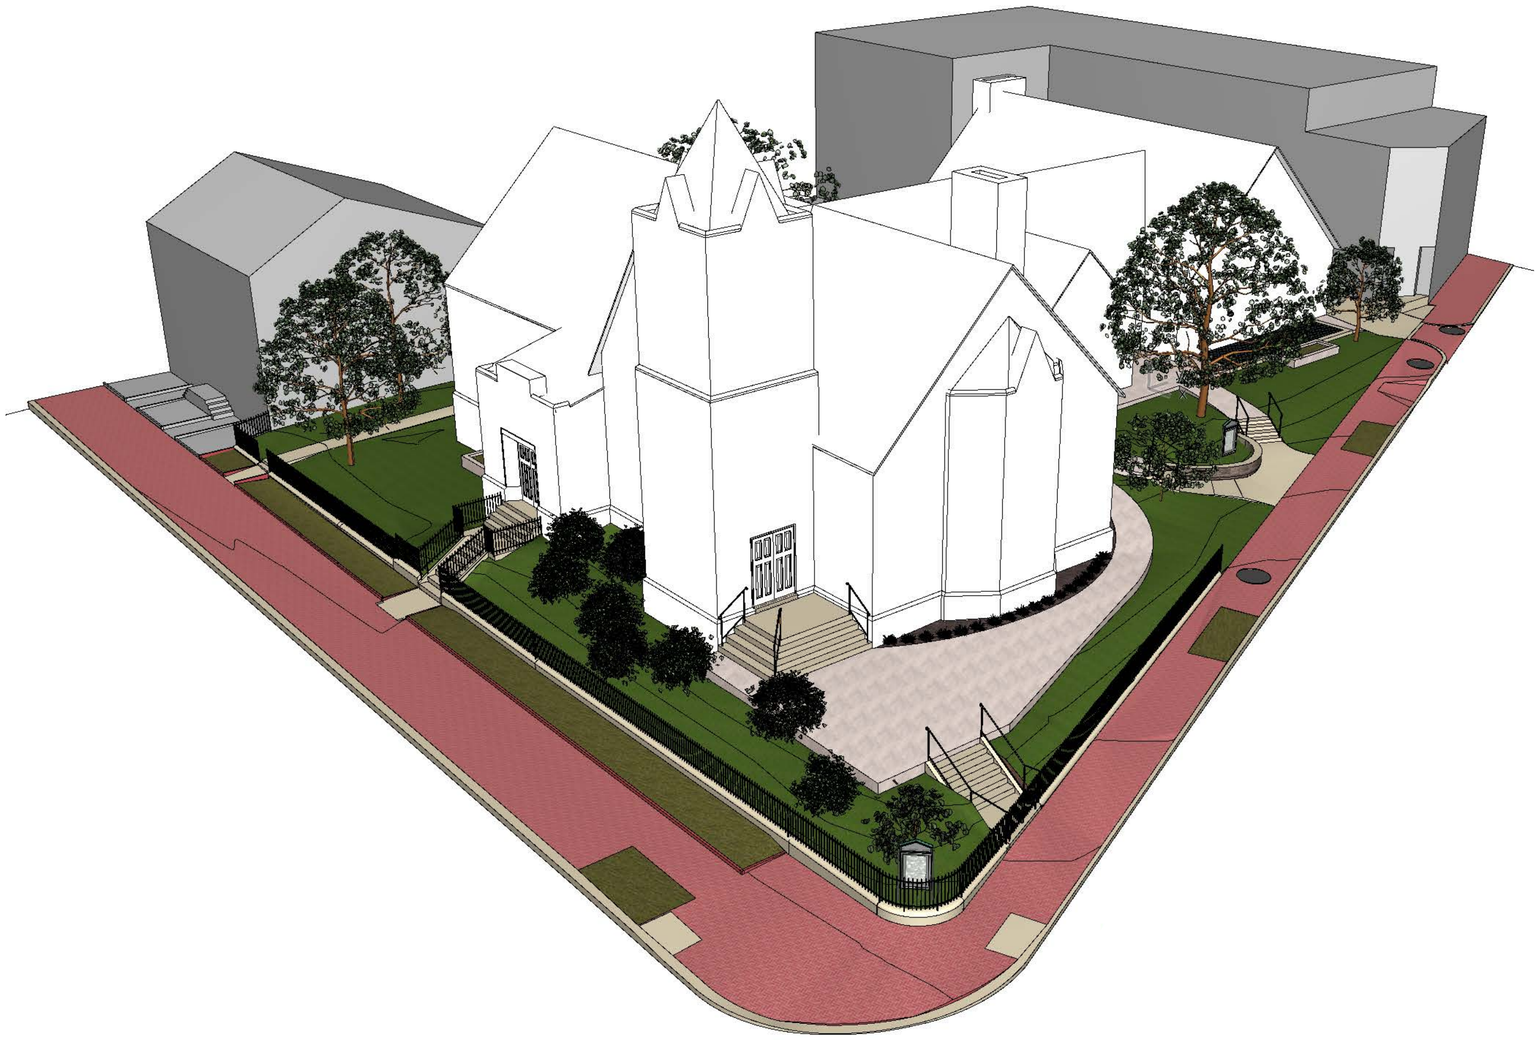

AREA MAP
NOT TO SCALE

GEORGETOWN LUTHERAN CHURCH

1556 Wisconsin Ave NW,
Washington, DC 20007

OGB Concept Design

3D ZONING MAP

OUTERBRIDGE HORSEY ASSOCIATES, PLLC.
1228 1/2 31ST STREET, NW WASHINGTON, DC 20007
TEL. 202 337 7334 FAX. 202 337 7331
COPYRIGHT 2020 OUTERBRIDGE HORSEY ASSOCIATES, PLLC.

GEORGETOWN LUTHERAN CHURCH
Washington, DC 20007

CONCEPT DESIGN
DATE: 9/17/20

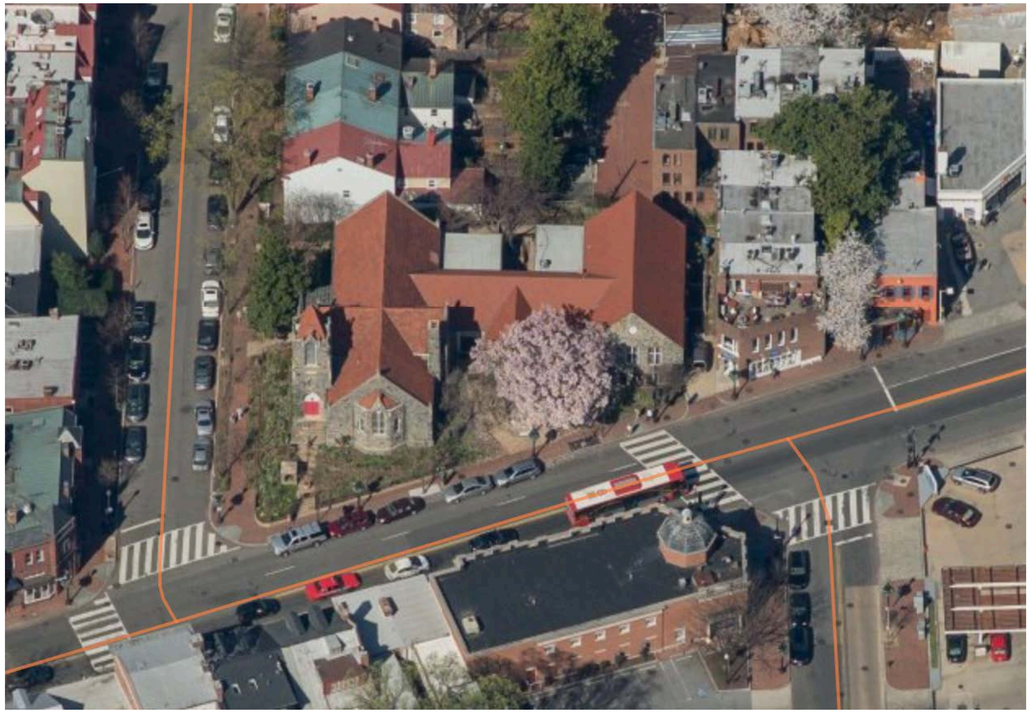

1 Aerial from east

2 Aerial from north

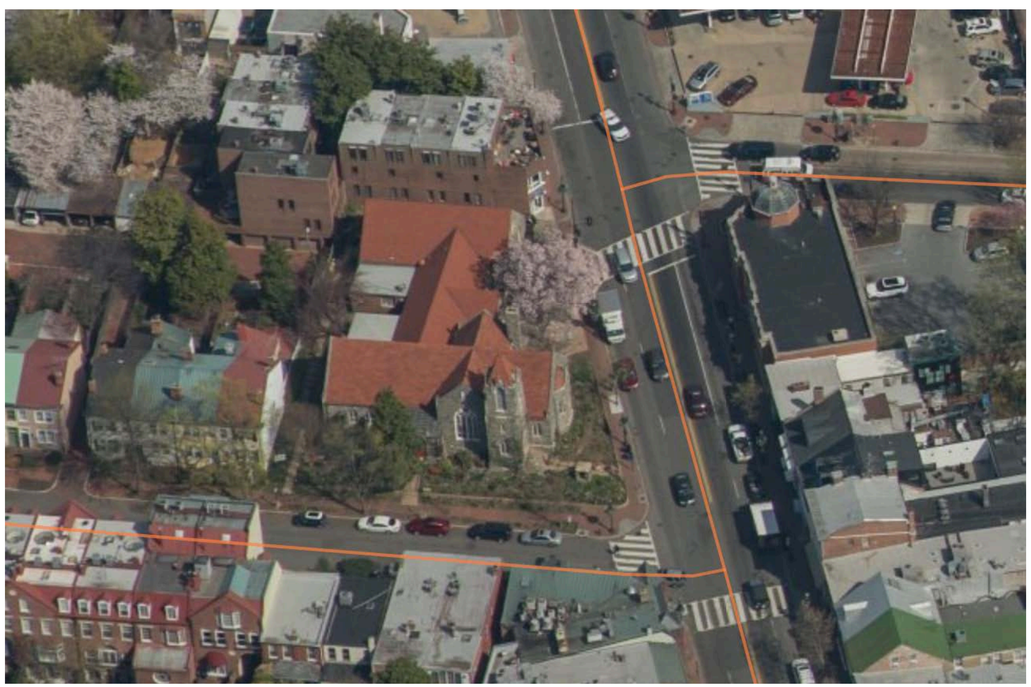

3 Aerial from south

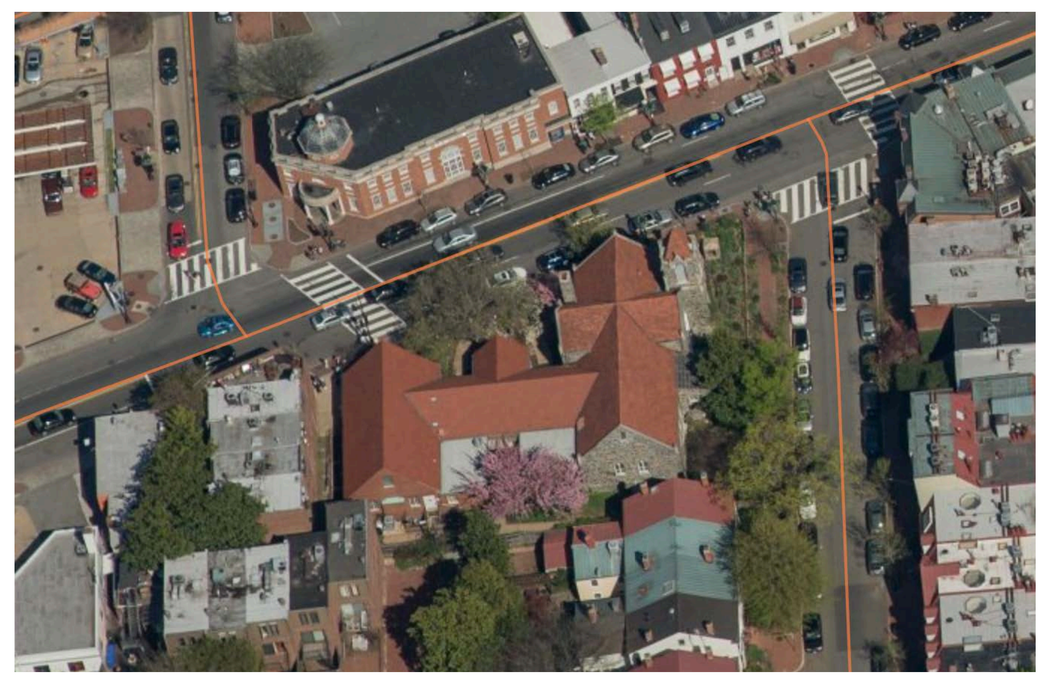

4 Aerial from west

OUTERBRIDGE HORSEY ASSOCIATES, PLLC.
1228 1/2 31ST STREET, NW WASHINGTON, DC 20007
TEL. 202 337 7334 FAX. 202 337 7331
COPYRIGHT 2020 OUTERBRIDGE HORSEY ASSOCIATES, PLLC.

GEORGETOWN LUTHERAN CHURCH
Washington, DC 20007

CONCEPT DESIGN
DATE: 9/17/20

3	CONCEPT DESIGN DATE: 9/17/20	GEORGETOWN LUTHERAN CHURCH Washington, DC 20007	OUTERBRIDGE HORSEY ASSOCIATES, PLLC. 1228 1/2 31ST STREET, NW WASHINGTON, DC 20007 TEL. 202 337 7334 FAX. 202 337 7331 COPYRIGHT 2020 OUTERBRIDGE HORSEY ASSOCIATES, PLLC.

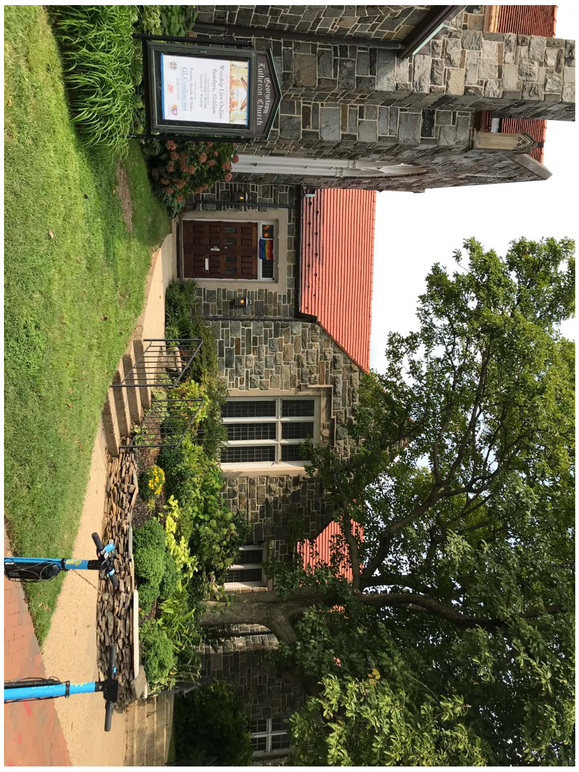

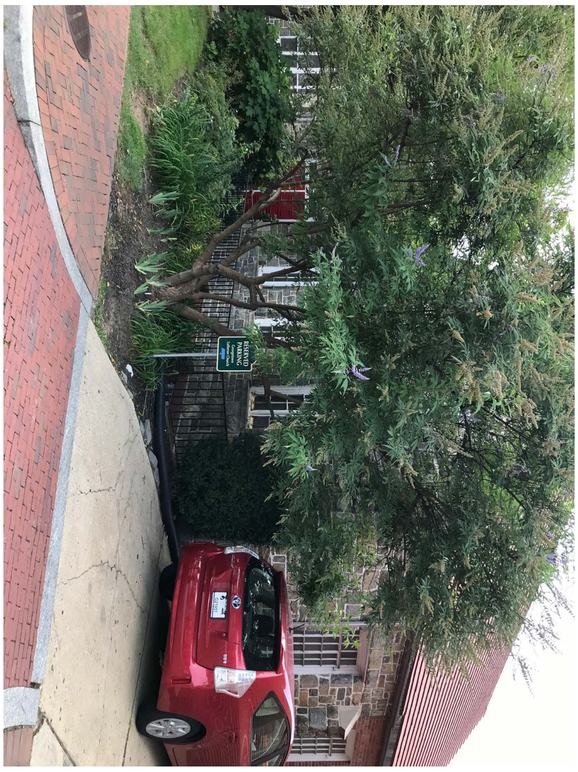

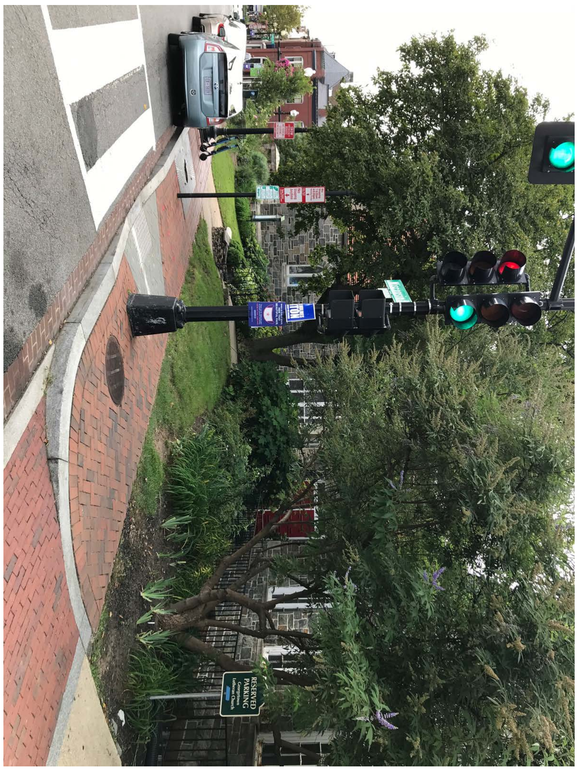

4	CONCEPT DESIGN DATE: 9/17/20	GEORGETOWN LUTHERAN CHURCH Washington, DC 20007	OUTERBRIDGE HORSEY ASSOCIATES, PLLC. 1228 1/2 31ST STREET, NW WASHINGTON, DC 20007 TEL. 202 337 7334 FAX. 202 337 7331 COPYRIGHT 2020 OUTERBRIDGE HORSEY ASSOCIATES, PLLC.

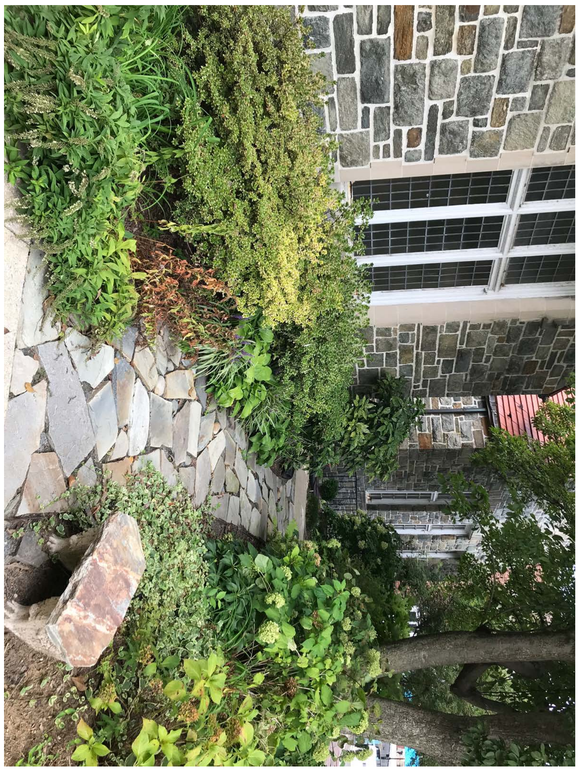

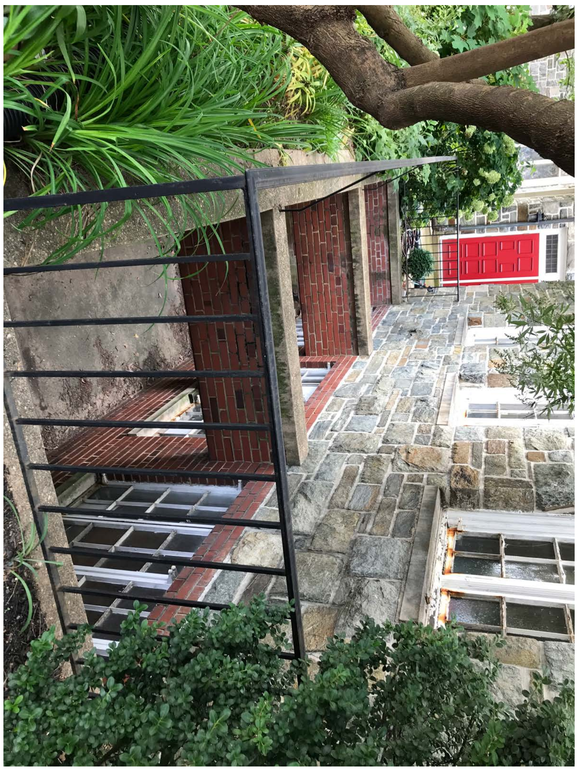

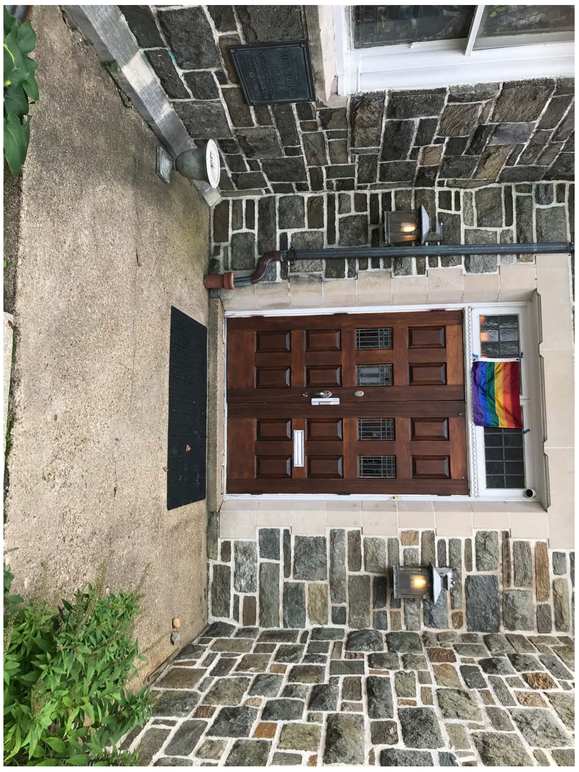

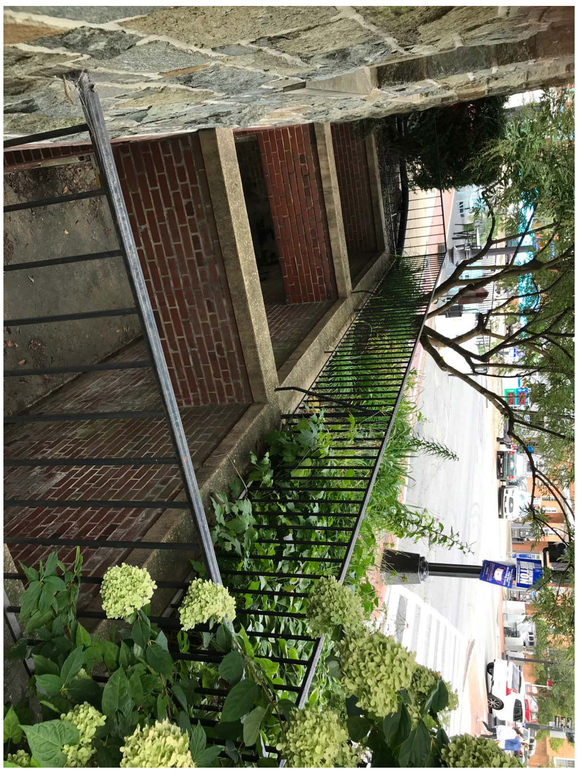

5	CONCEPT DESIGN DATE: 9/17/20	GEORGETOWN LUTHERAN CHURCH Washington, DC 20007	OUTERBRIDGE HORSEY ASSOCIATES, PLLC. 1228 1/2 31ST STREET, NW WASHINGTON, DC 20007 TEL. 202 337 7334 FAX. 202 337 7331 COPYRIGHT 2020 OUTERBRIDGE HORSEY ASSOCIATES, PLLC.

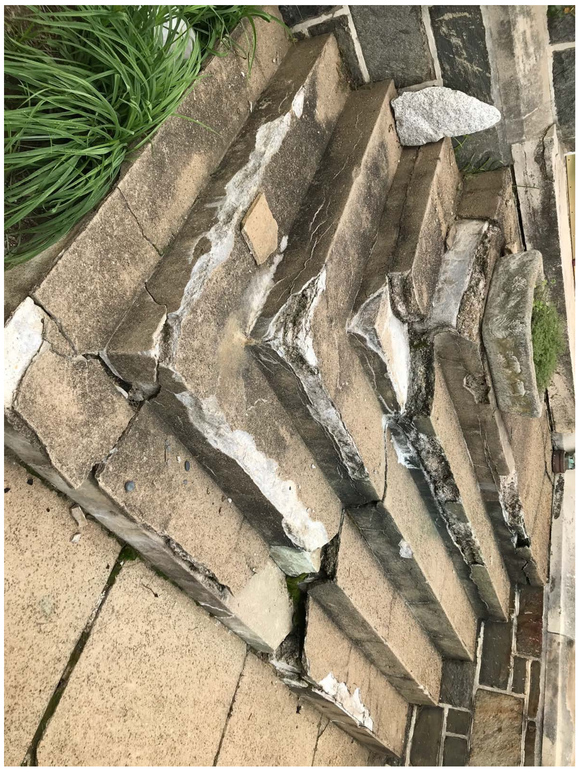

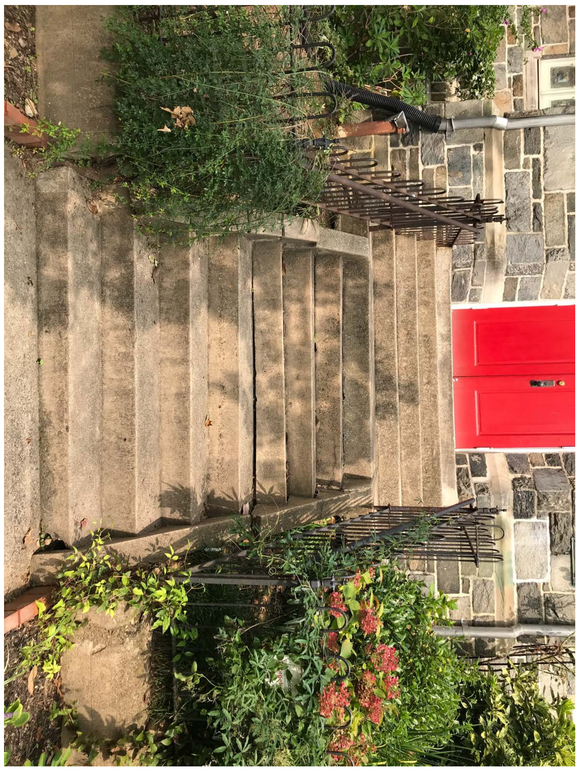

6	CONCEPT DESIGN DATE: 9/17/20	GEORGETOWN LUTHERAN CHURCH Washington, DC 20007	OUTERBRIDGE HORSEY ASSOCIATES, PLLC. 1228 1/2 31ST STREET, NW WASHINGTON, DC 20007 TEL. 202 337 7334 FAX. 202 337 7331 COPYRIGHT 2020 OUTERBRIDGE HORSEY ASSOCIATES, PLLC.

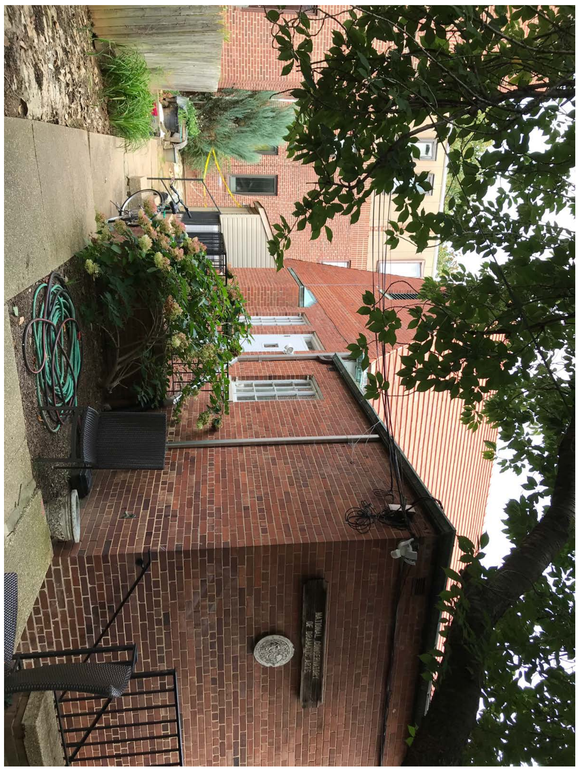

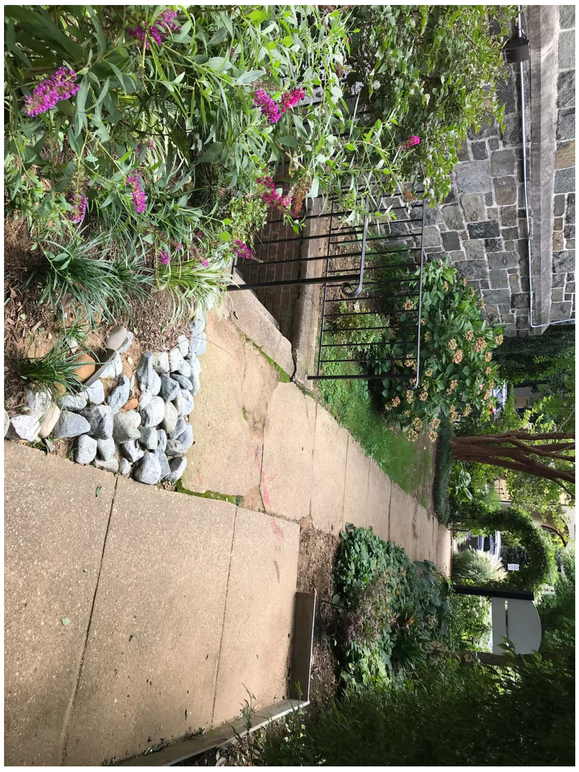

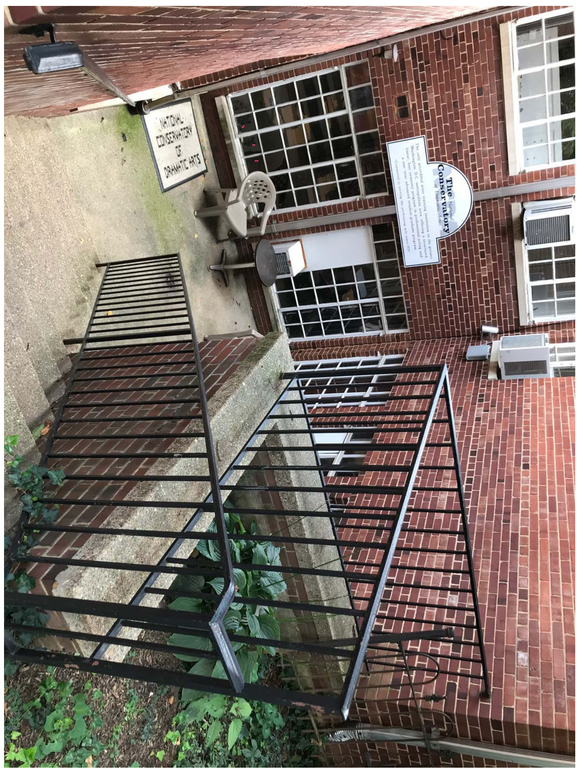

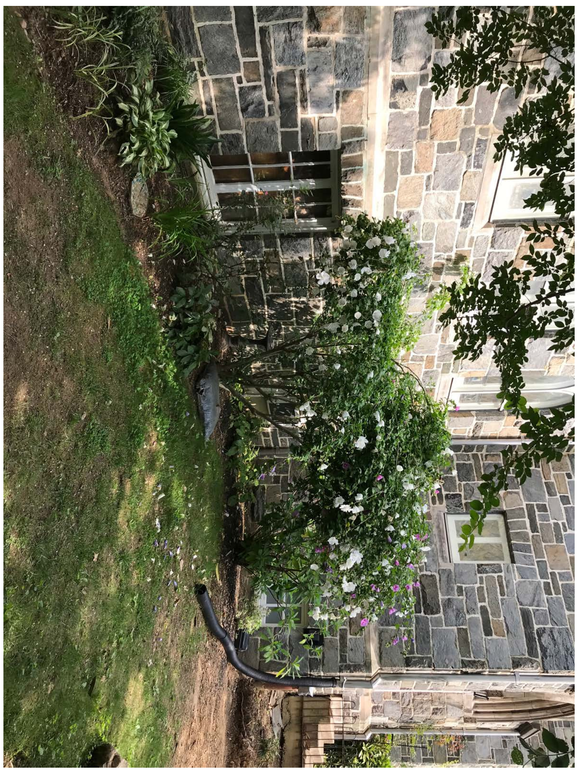

7	CONCEPT DESIGN DATE: 9/17/20	GEORGETOWN LUTHERAN CHURCH Washington, DC 20007	OUTERBRIDGE HORSEY ASSOCIATES, PLLC. 1228 1/2 31ST STREET, NW WASHINGTON, DC 20007 TEL. 202 337 7334 FAX. 202 337 7331 COPYRIGHT 2020 OUTERBRIDGE HORSEY ASSOCIATES, PLLC.

GLC view from Southeast c1936

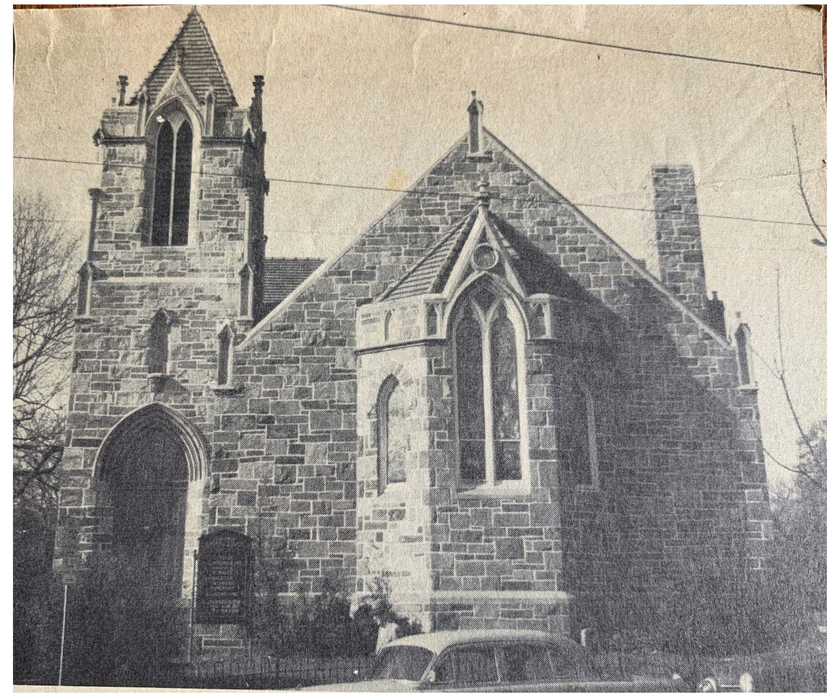

GLC view from East c1955 copy

GLC view from Southeast with sign in garden 1955 copy

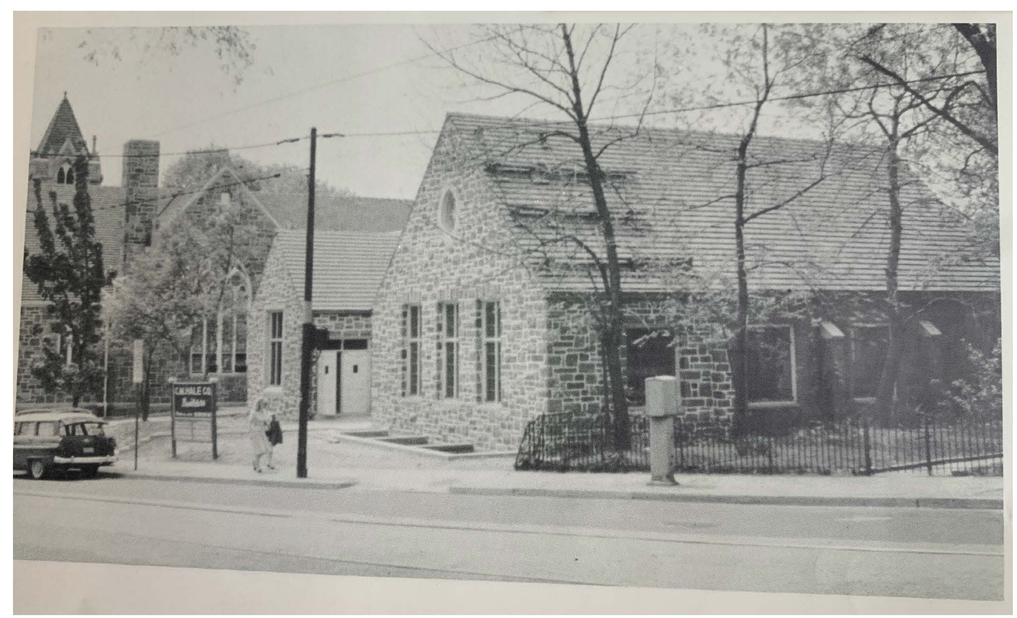

GLC view from Northeast during construction 1958 copy

OUTERBRIDGE HORSEY ASSOCIATES, PLLC.
1228 1/2 31ST STREET, NW WASHINGTON, DC 20007
TEL. 202 337 7334 FAX. 202 337 7331
COPYRIGHT 2020 OUTERBRIDGE HORSEY ASSOCIATES, PLLC.

GEORGETOWN LUTHERAN CHURCH
Washington, DC 20007

CONCEPT DESIGN
DATE: 9/17/20

1 Center Entrance

2 View from Drive Way

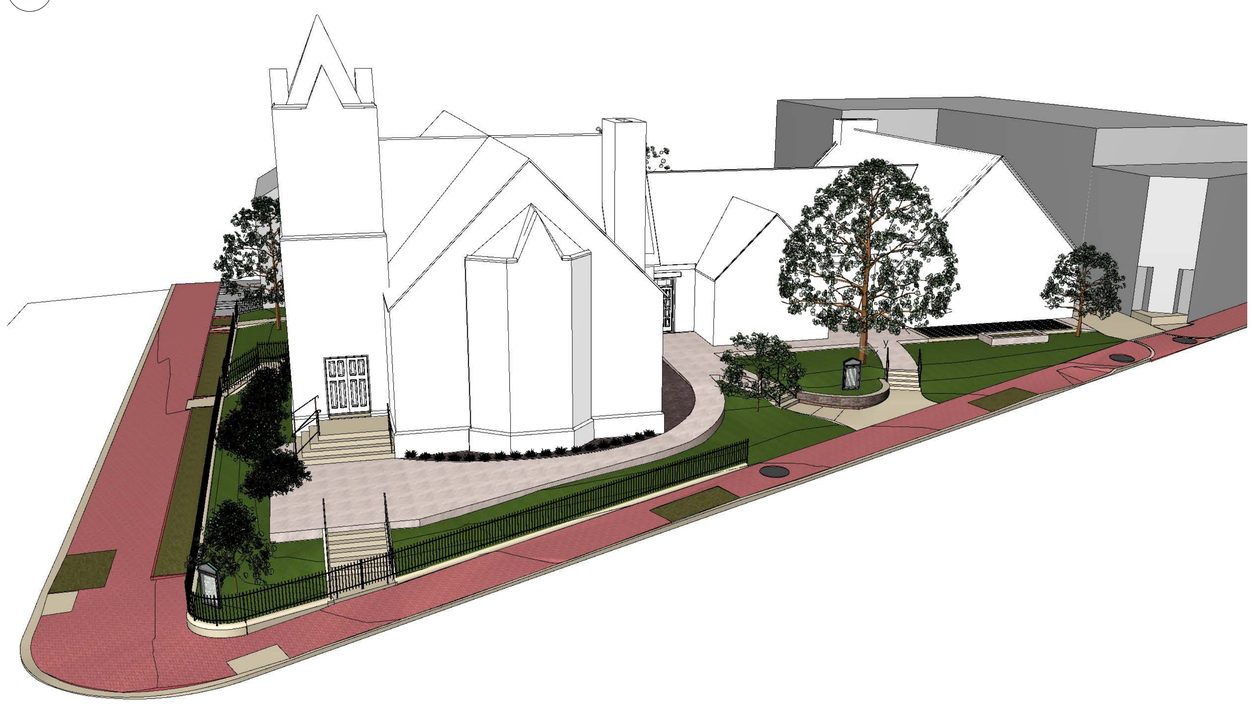

3 Corner Entrance
SCALE: 1:1.00

4 View along Volta street

OUTERBRIDGE HORSEY ASSOCIATES, PLLC.
1228 1/2 31ST STREET, NW WASHINGTON, DC 20007
TEL. 202 337 7334 FAX. 202 337 7331
COPYRIGHT 2020 OUTERBRIDGE HORSEY ASSOCIATES, PLLC.

GEORGETOWN LUTHERAN CHURCH
Washington, DC 20007

CONCEPT DESIGN
DATE: 9/17/20

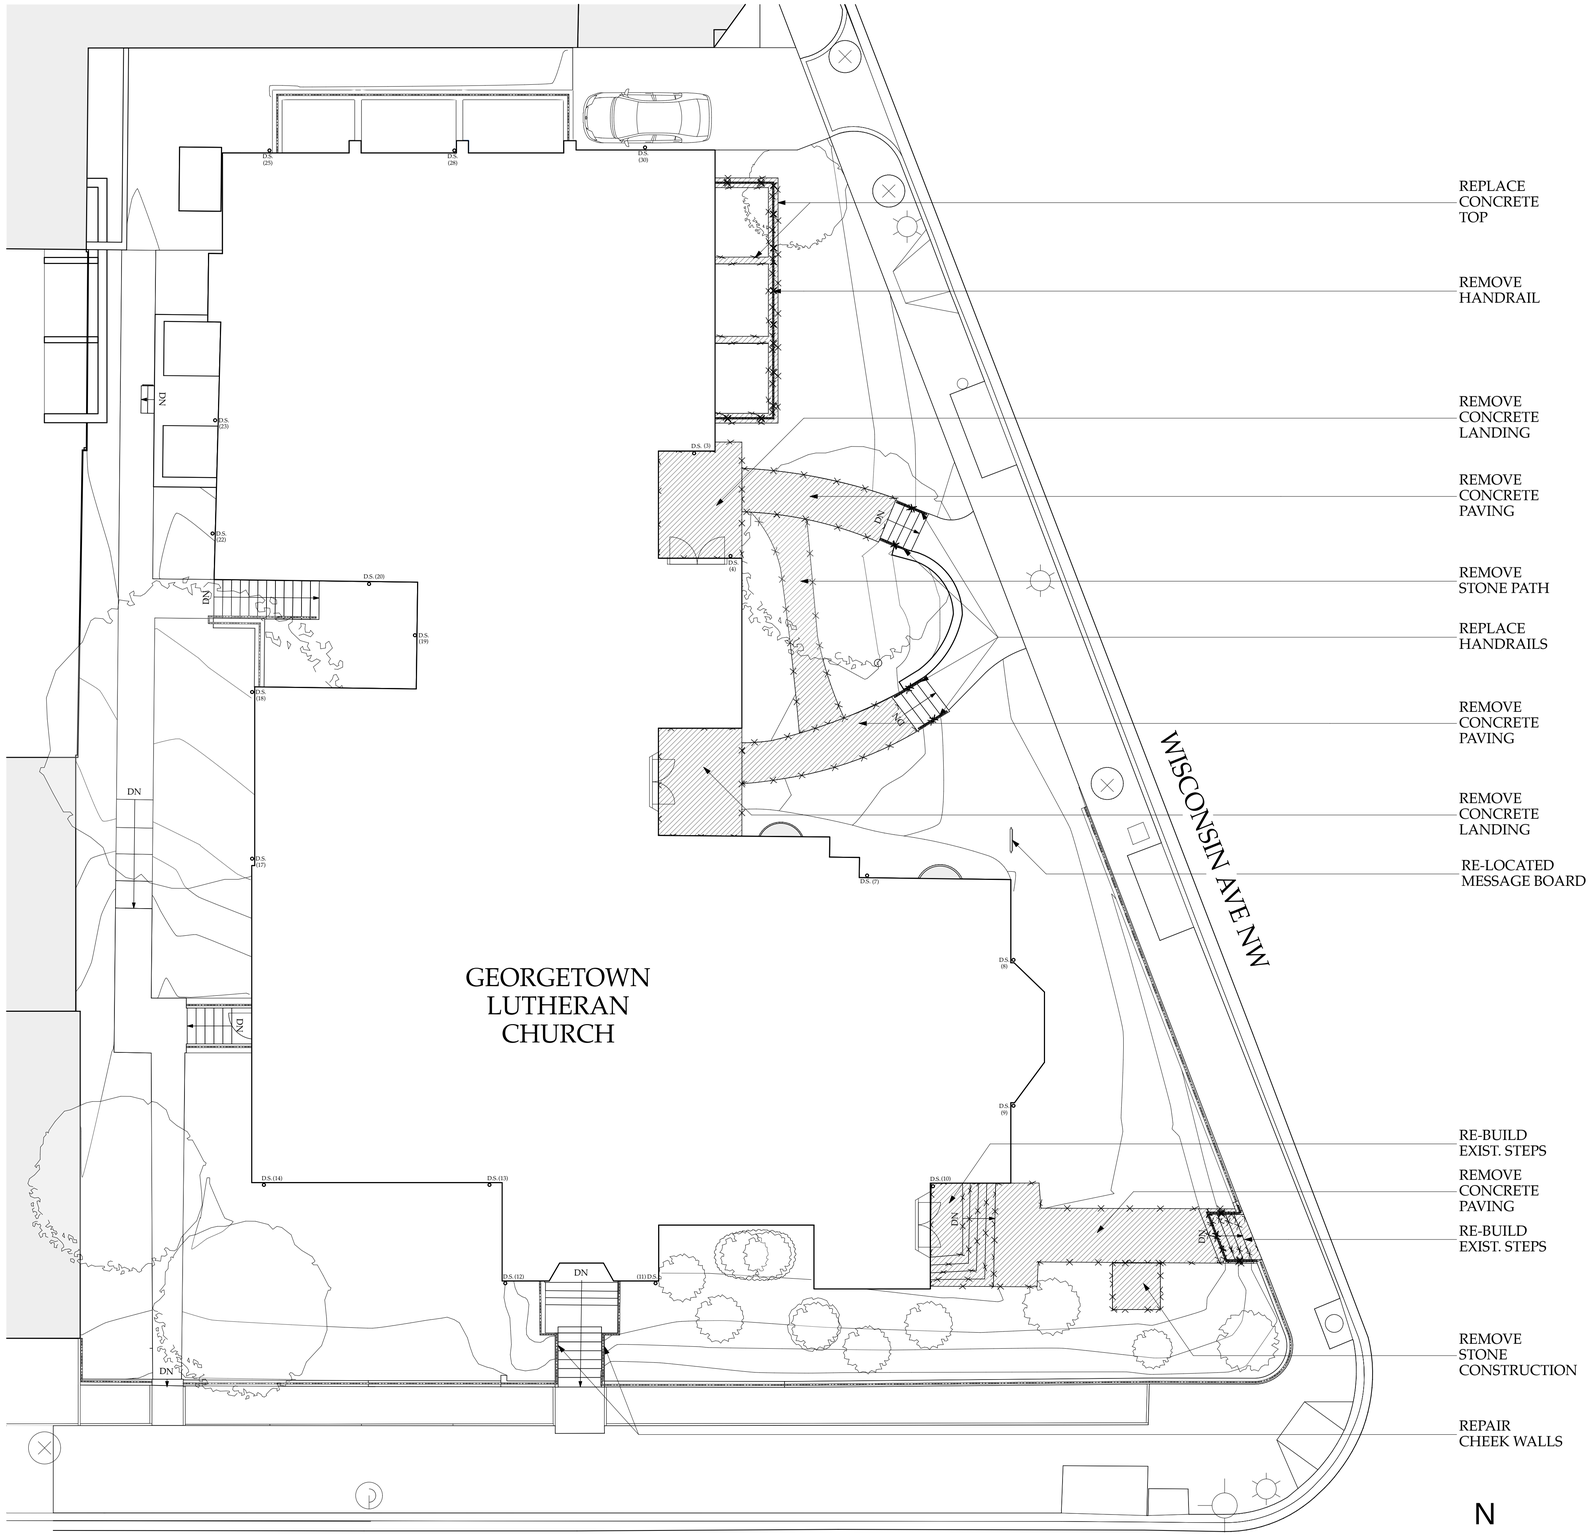

1 EXISTING SITE PLAN
SCALE: 1/8" = 1'-0"

OUTERBRIDGE HORSEY ASSOCIATES, PLLC.
1228 1/2 31ST STREET, NW WASHINGTON, DC 20007
TEL. 202 337 7334 FAX. 202 337 7331
COPYRIGHT 2020 OUTERBRIDGE HORSEY ASSOCIATES, PLLC.

GEORGETOWN LUTHERAN CHURCH
Washington, DC 20007

CONCEPT DESIGN
DATE: 9/17/20

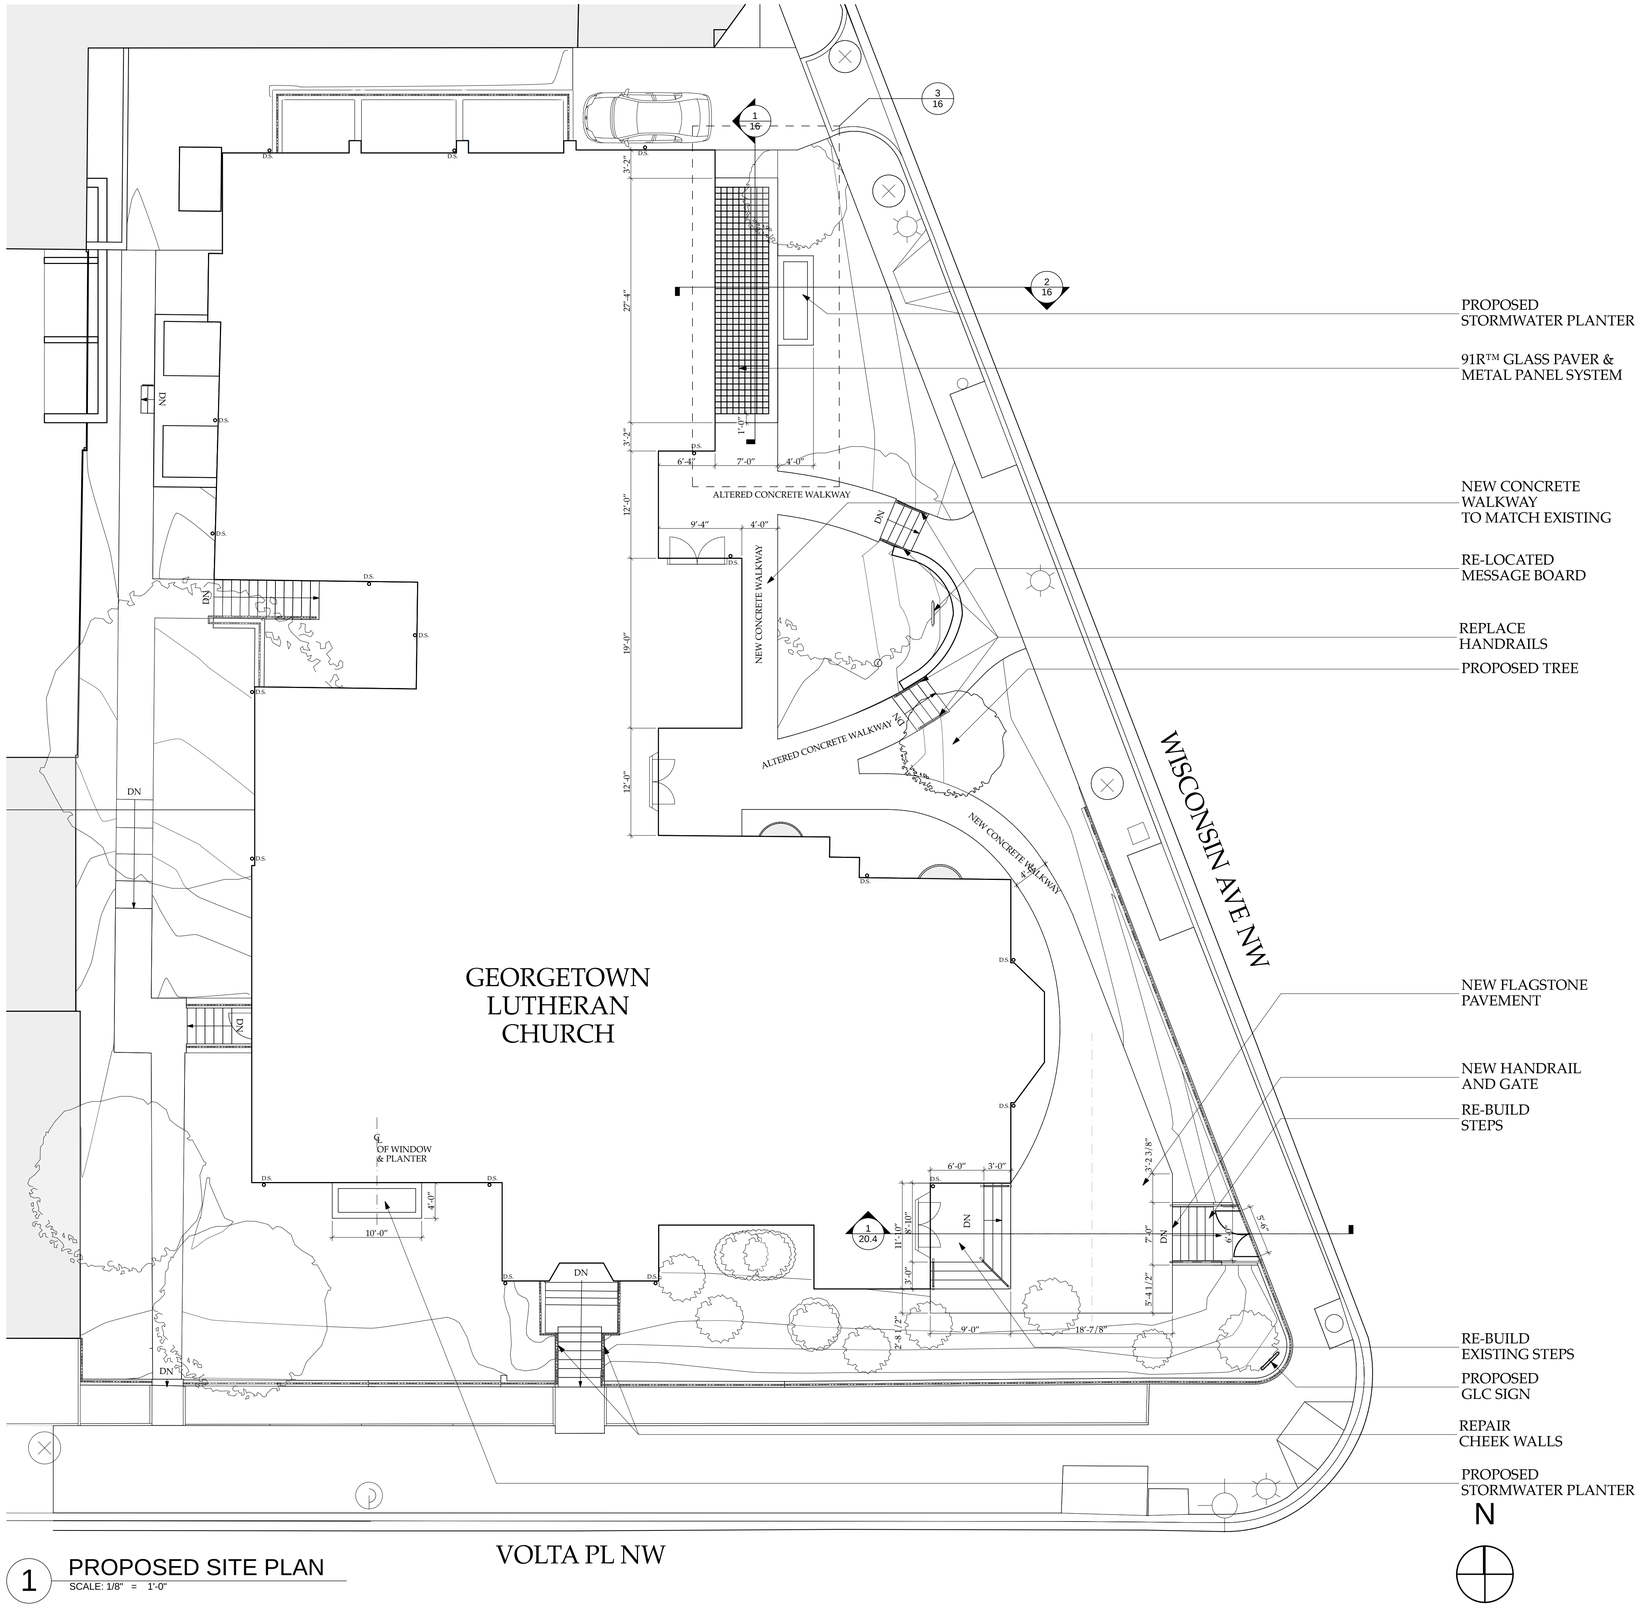

1 PROPOSED SITE PLAN
SCALE: 1/8" = 1'-0"

OUTERBRIDGE HORSEY ASSOCIATES, PLLC.
1228 1/2 31ST STREET, NW WASHINGTON, DC 20007
TEL. 202 337 7334 FAX. 202 337 7331
COPYRIGHT 2020 OUTERBRIDGE HORSEY ASSOCIATES, PLLC.

GEORGETOWN LUTHERAN CHURCH
Washington, DC 20007

CONCEPT DESIGN
DATE: 9/17/20

11

1 EXISTING SITE PLAN
SCALE: 1/8" = 1'-0"

OUTERBRIDGE HORSEY ASSOCIATES, PLLC.
1228 1/2 31ST STREET, NW WASHINGTON, DC 20007
TEL. 202 337 7334 FAX. 202 337 7331
COPYRIGHT 2020 OUTERBRIDGE HORSEY ASSOCIATES, PLLC.

GEORGETOWN LUTHERAN CHURCH
Washington, DC 20007

CONCEPT DESIGN
DATE: 9/17/20

12

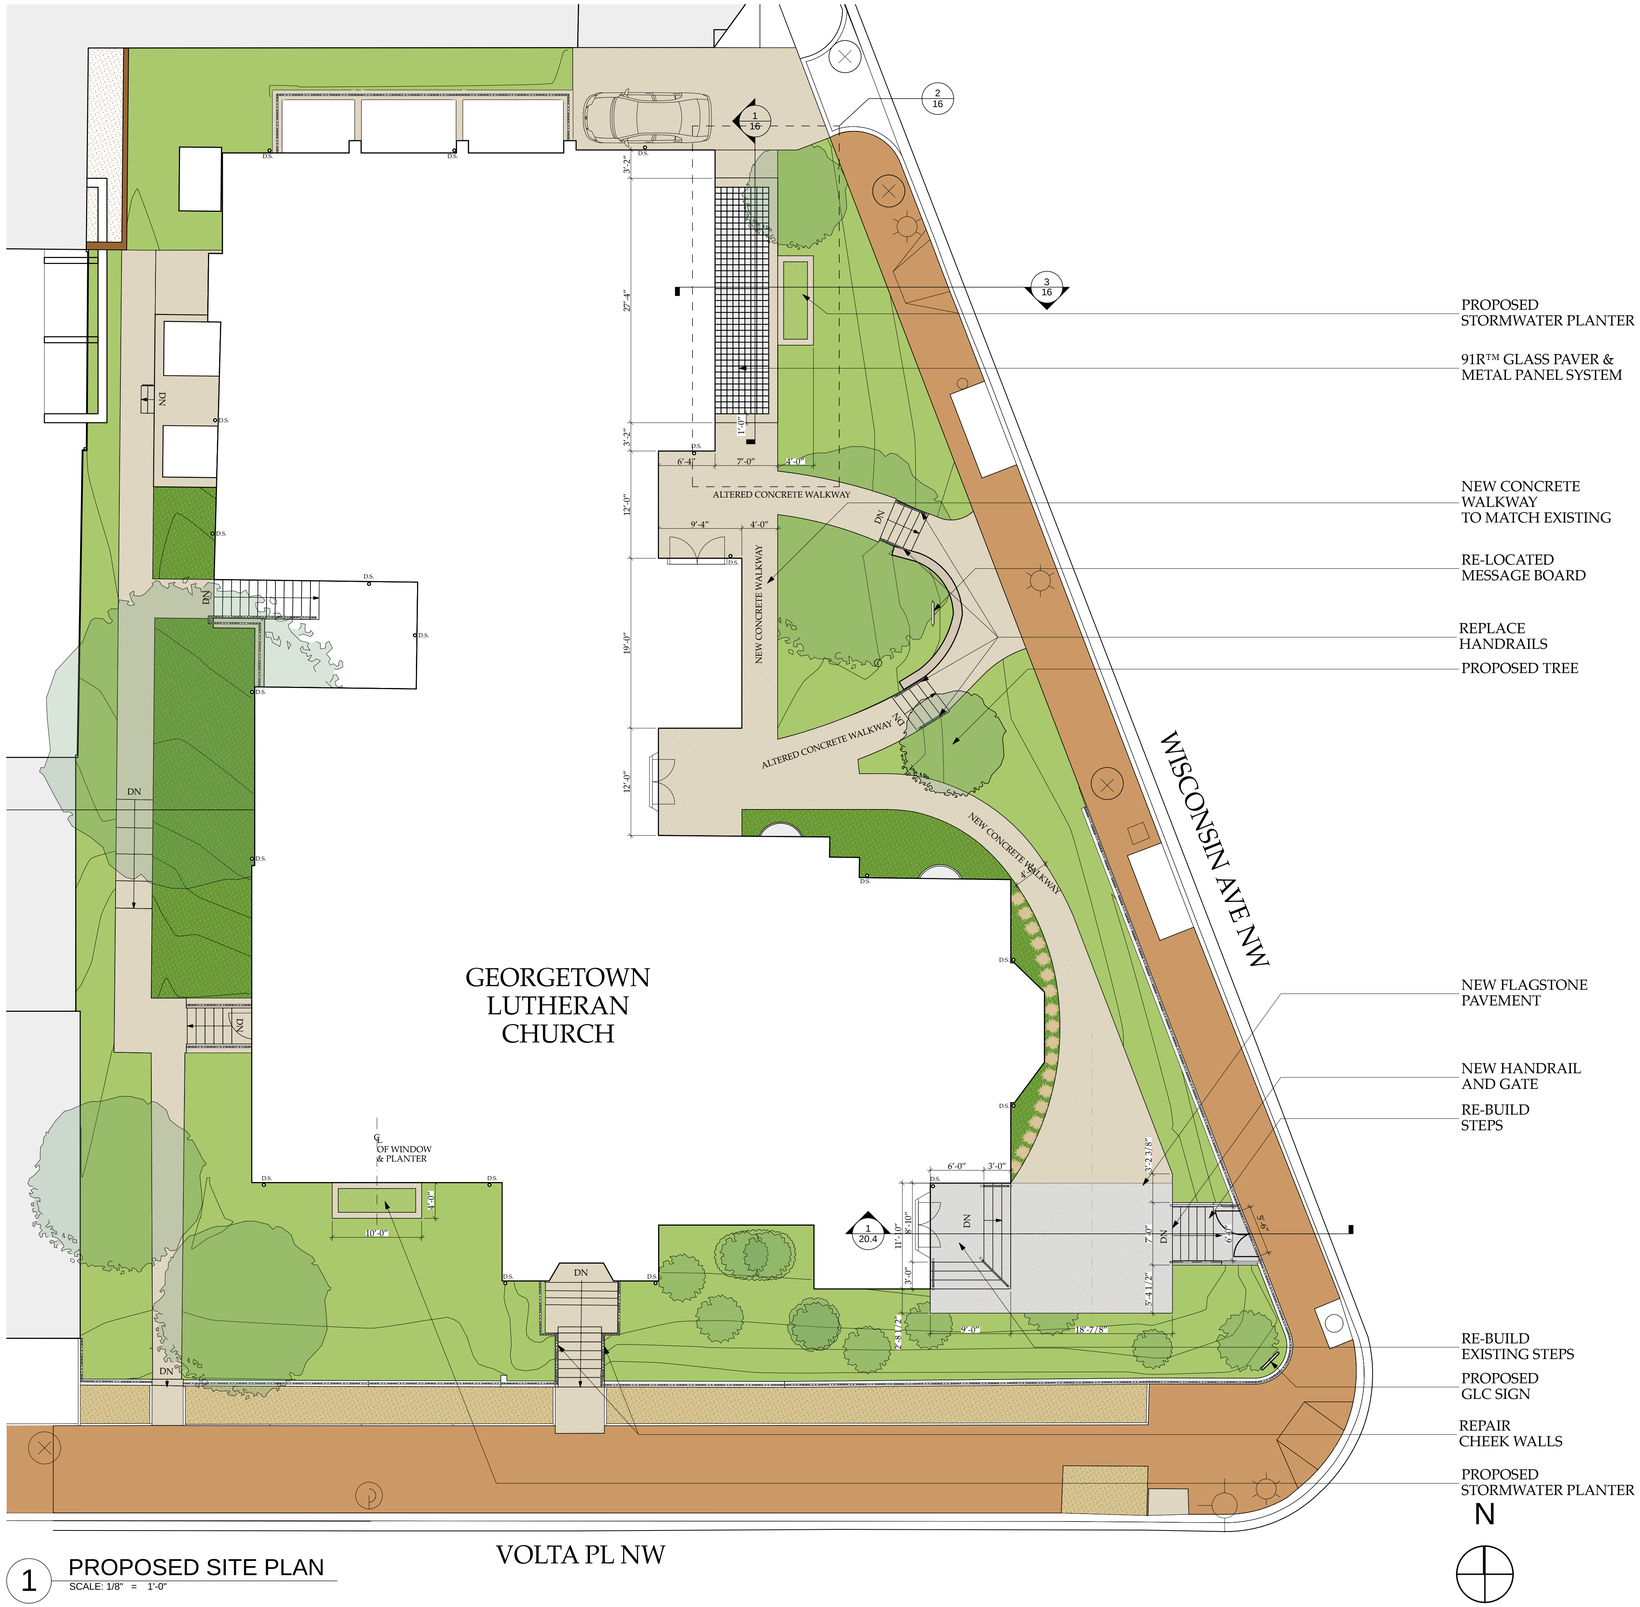

1 PROPOSED SITE PLAN
SCALE: 1/8" = 1'-0"

OUTERBRIDGE HORSEY ASSOCIATES, PLLC.
1228 1/2 31ST STREET, NW WASHINGTON, DC 20007
TEL. 202 337 7334 FAX. 202 337 7331
COPYRIGHT 2020 OUTERBRIDGE HORSEY ASSOCIATES, PLLC.

GEORGETOWN LUTHERAN CHURCH
Washington, DC 20007

CONCEPT DESIGN
DATE: 9/17/20

13

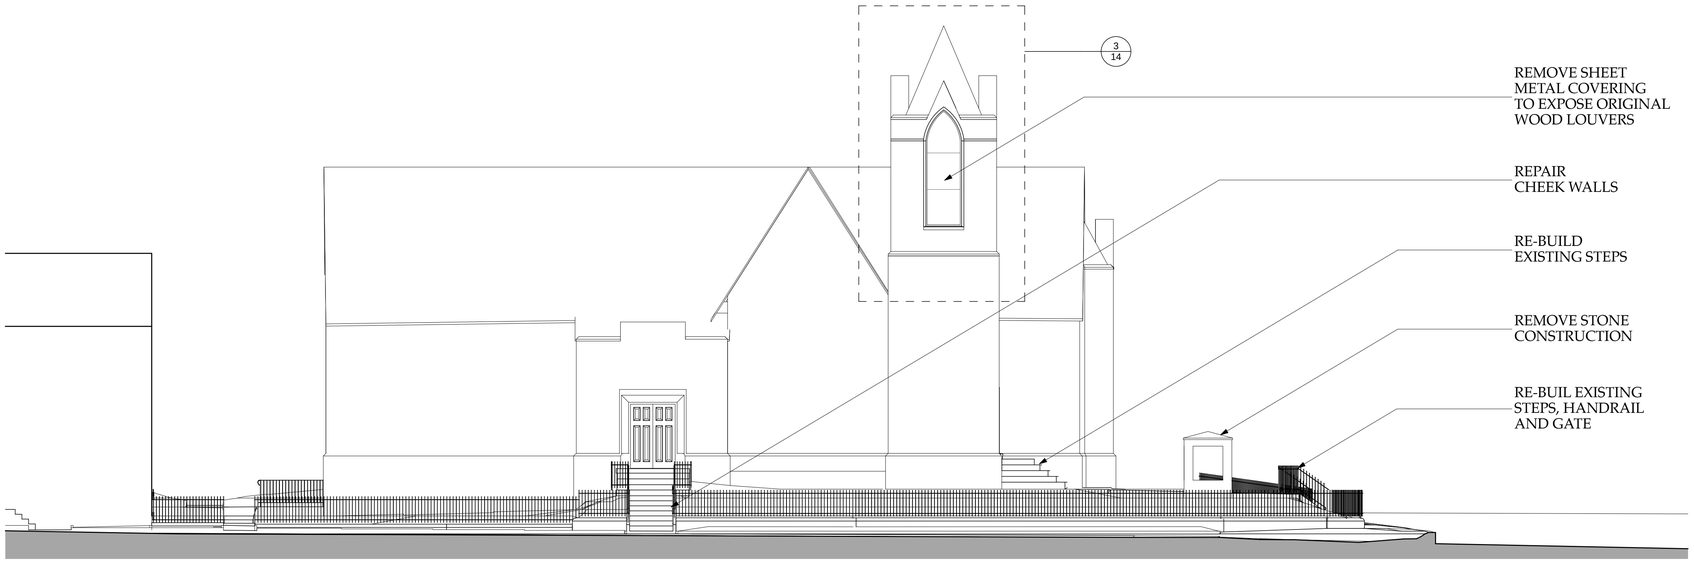

1 EXISTING VOLTA STREET ELEVATION
SCALE: 1/8" = 1'-0"

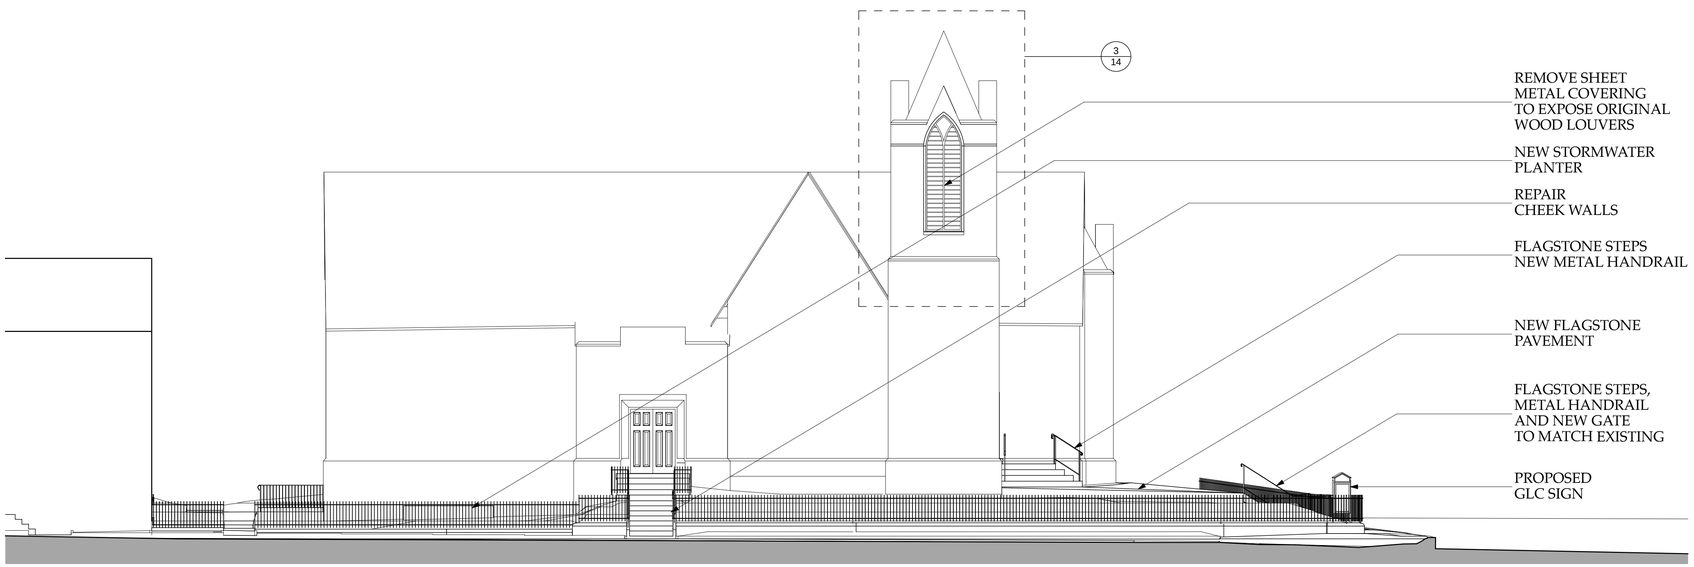

2 PROPOSED VOLTA STREET ELEVATION
SCALE: 1/8" = 1'-0"

OUTERBRIDGE HORSEY ASSOCIATES, PLLC.
1228 1/2 31ST STREET, NW WASHINGTON, DC 20007
TEL. 202 337 7334 FAX. 202 337 7331
COPYRIGHT 2020 OUTERBRIDGE HORSEY ASSOCIATES, PLLC.

GEORGETOWN LUTHERAN CHURCH
Washington, DC 20007

CONCEPT DESIGN
DATE: 9/17/20

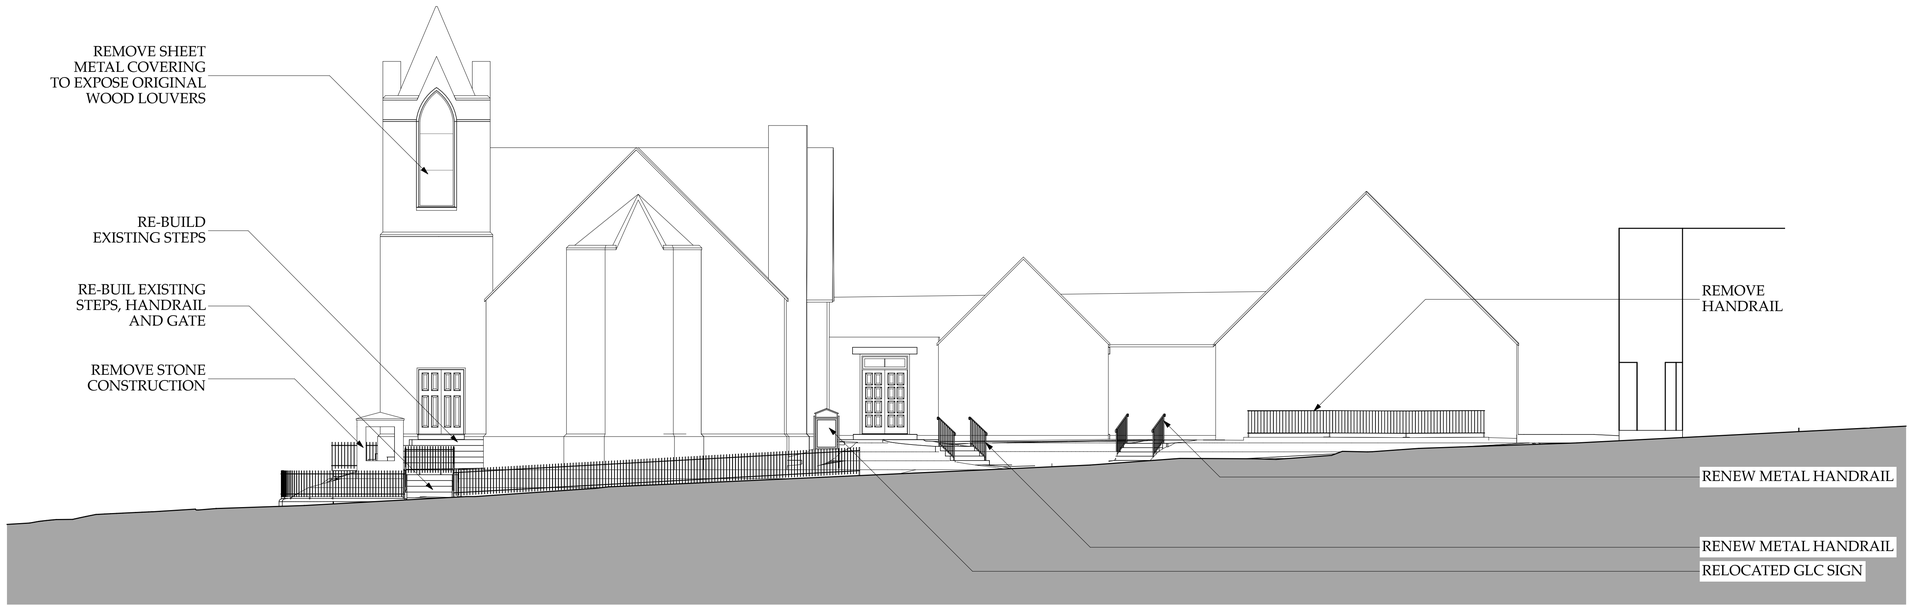

1 EXISTING WISCONSIN AVE. ELEVATION
SCALE: 1/8" = 1'-0"

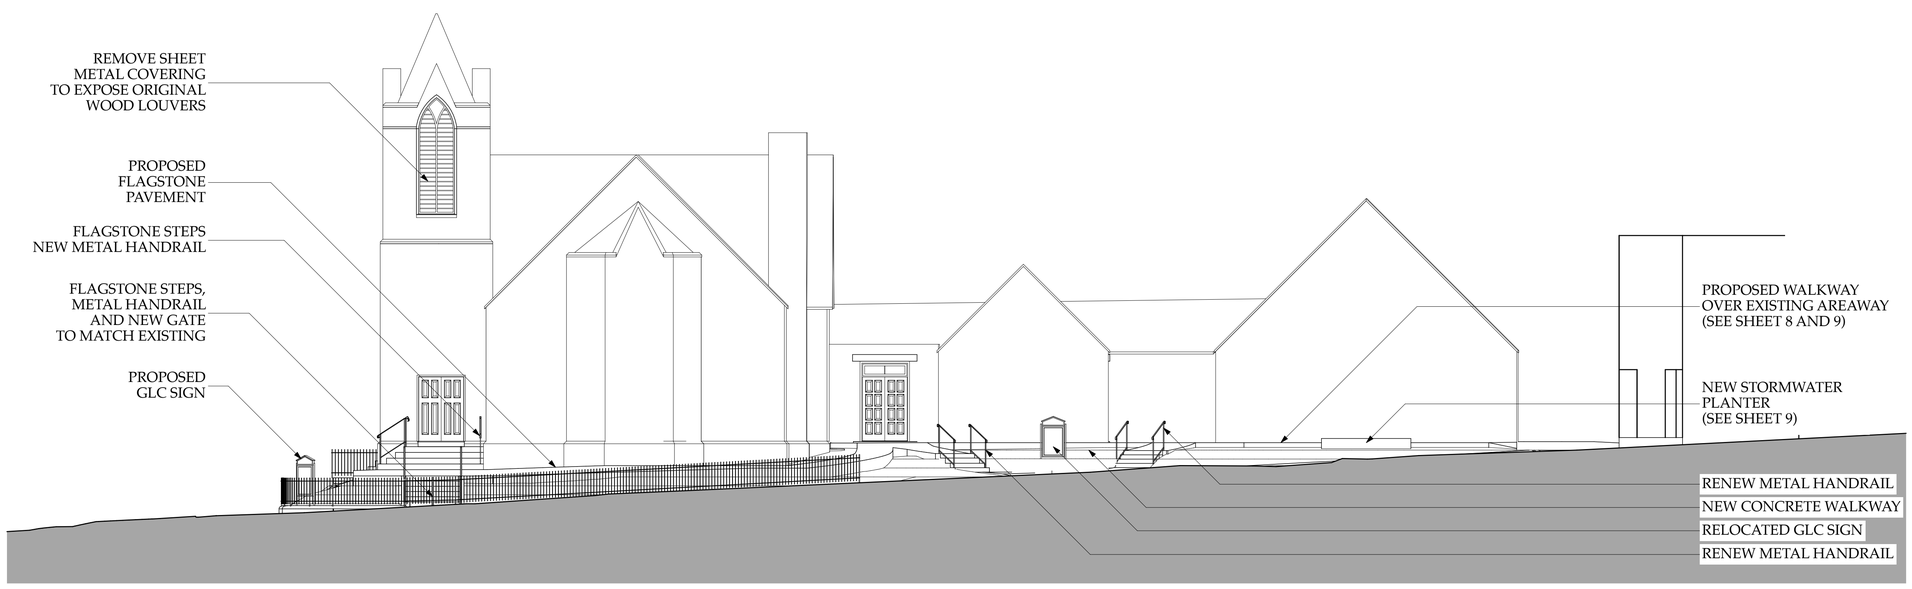

2 PROPOSED WISCONSIN AVE. ELEVATION
SCALE: 1/8" = 1'-0"

OUTERBRIDGE HORSEY ASSOCIATES, PLLC.
1228 1/2 31ST STREET, NW WASHINGTON, DC 20007
TEL. 202 337 7334 FAX. 202 337 7331
COPYRIGHT 2020 OUTERBRIDGE HORSEY ASSOCIATES, PLLC.

GEORGETOWN LUTHERAN CHURCH
Washington, DC 20007

CONCEPT DESIGN
DATE: 9/17/20

1 NORTH-SOUTH SECTION AREAWAY
SCALE: 1/2" = 1'-0"

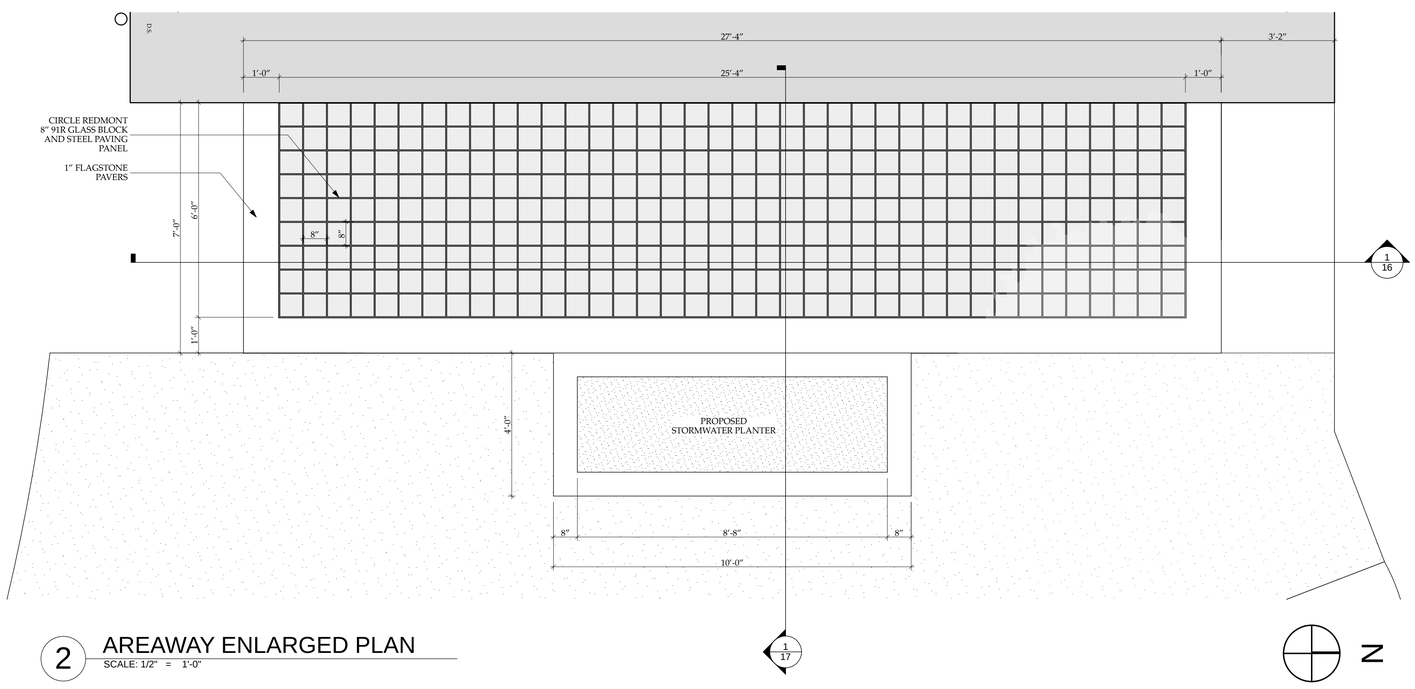

2 AREAWAY ENLARGED PLAN
SCALE: 1/2" = 1'-0"

91R™ Glass Paver & Metal Panel Systems

91R™ Solid Glass Paver & Metal Panels are the best choice for projects seeking maximum glass coverage and the highest illumination. 91R™ Glass Paver panels incorporate square glass pavers units into a metal framework panels custom tailored for each project's unique requirements. 91R™ Solid Glass Paver & Metal Panels may be installed as skylights, decklights, stair treads, riser and landings, flooring, bridges, sidewalks, canopies and other creative applications.

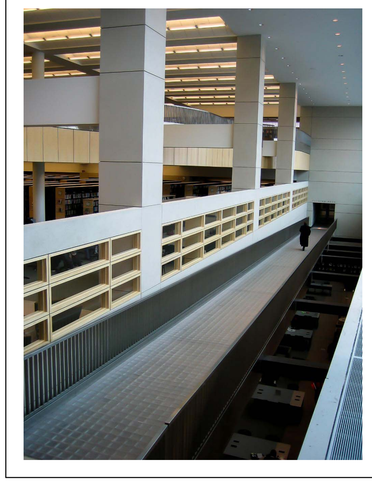

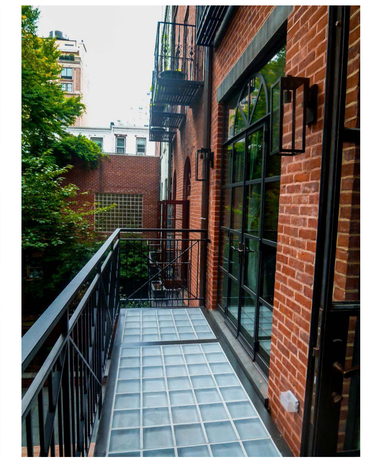

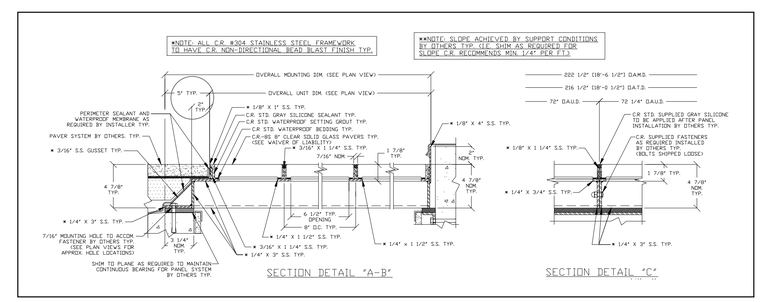

4 ENLARGED DETAILS
SCALE: 1/8" = 1'-0"

OUTERBRIDGE HORSEY ASSOCIATES, PLLC.
1228 1/2 31ST STREET, NW WASHINGTON, DC 20007
TEL. 202 337 7334 FAX. 202 337 7331
COPYRIGHT 2020 OUTERBRIDGE HORSEY ASSOCIATES, PLLC.

GEORGETOWN LUTHERAN CHURCH
Washington, DC 20007

CONCEPT DESIGN
DATE: 9/17/20

16

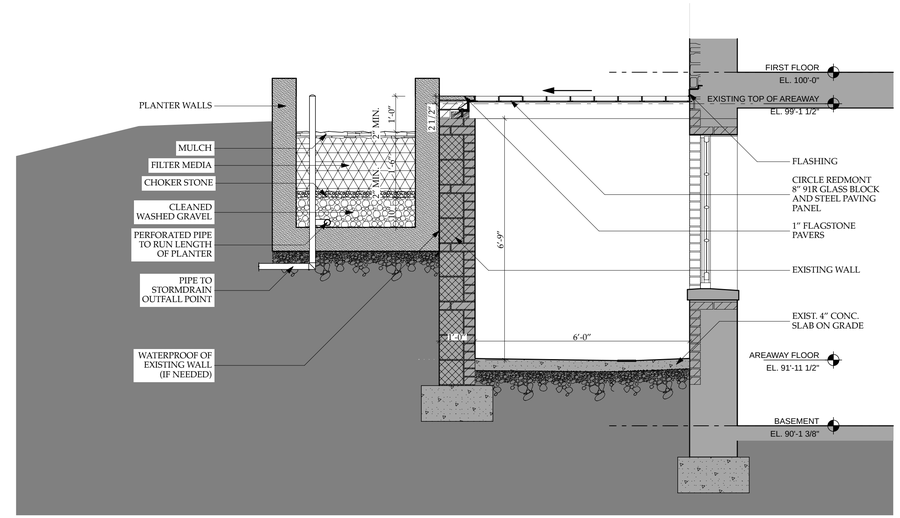

1 EAST-WEST SECTION AREAWAY
SCALE: 1/2" = 1'-0"

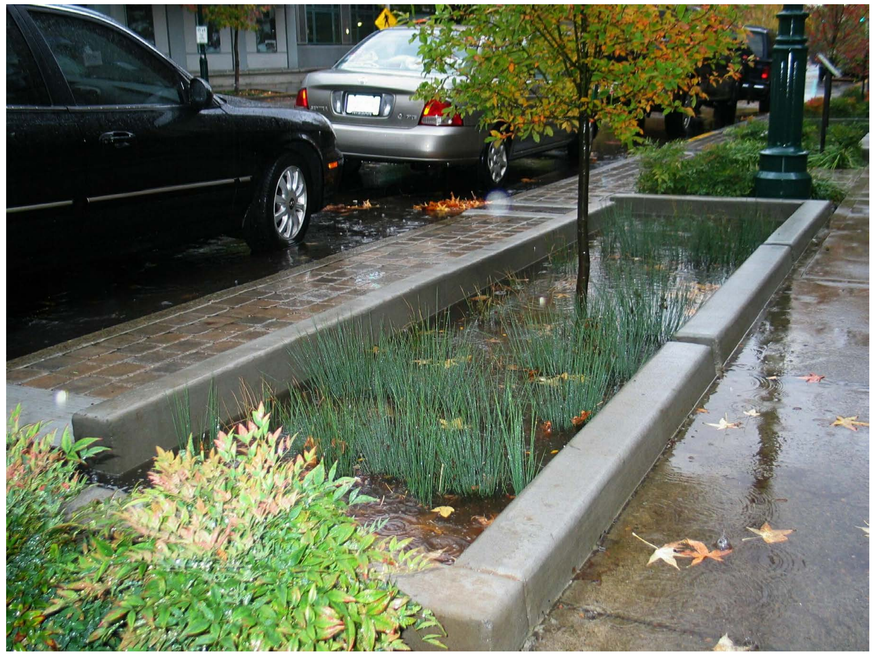

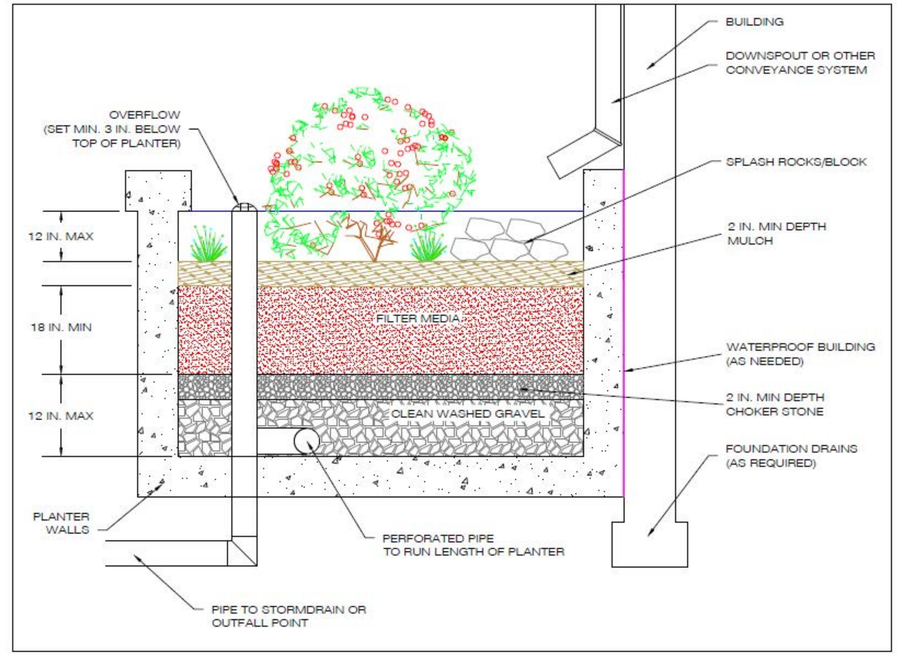

OUTERBRIDGE HORSEY ASSOCIATES, PLLC.
1228 1/2 31ST STREET, NW WASHINGTON, DC 20007
TEL. 202 337 7334 FAX. 202 337 7331
COPYRIGHT 2020 OUTERBRIDGE HORSEY ASSOCIATES, PLLC.

GEORGETOWN LUTHERAN CHURCH
Washington, DC 20007

CONCEPT DESIGN
DATE: 9/17/20

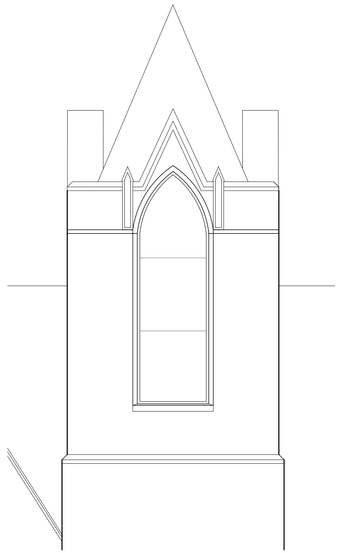

1 EXISTING PARTIAL ELEVATION
SCALE: 1/4" = 1'-0"

GLC view from East 2020

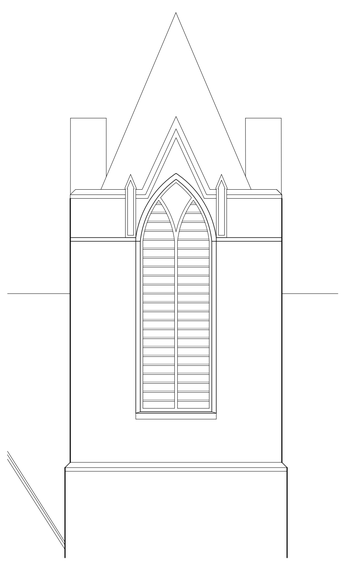

2 PROPOSED PARTIAL ELEVATION
SCALE: 1/4" = 1'-0"

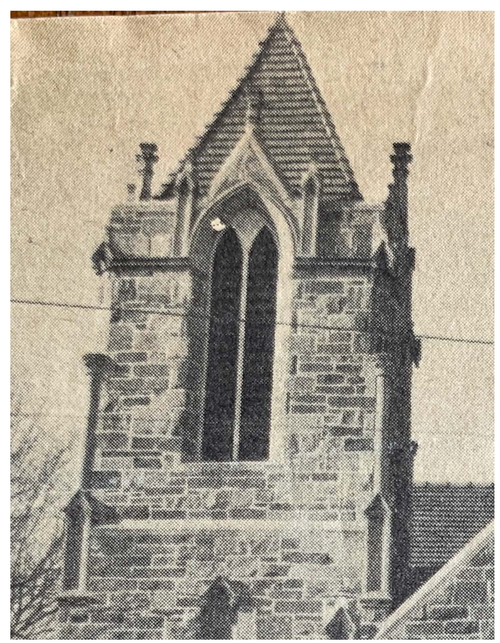

GLC view from East c1955 copy

GLC view from Southeast c1936

OUTERBRIDGE HORSEY ASSOCIATES, PLLC.
1228 1/2 31ST STREET, NW WASHINGTON, DC 20007
TEL. 202 337 7334 FAX. 202 337 7331
COPYRIGHT 2020 OUTERBRIDGE HORSEY ASSOCIATES, PLLC.

GEORGETOWN LUTHERAN CHURCH
Washington, DC 20007

CONCEPT DESIGN
DATE: 9/17/20